SCHEDULE					
PART	LOT	CONCESSION	INST N°	AREA	REMARKS
1	16	3	37571	0·616 ha	
2				402 sq.m	Unregistered widening

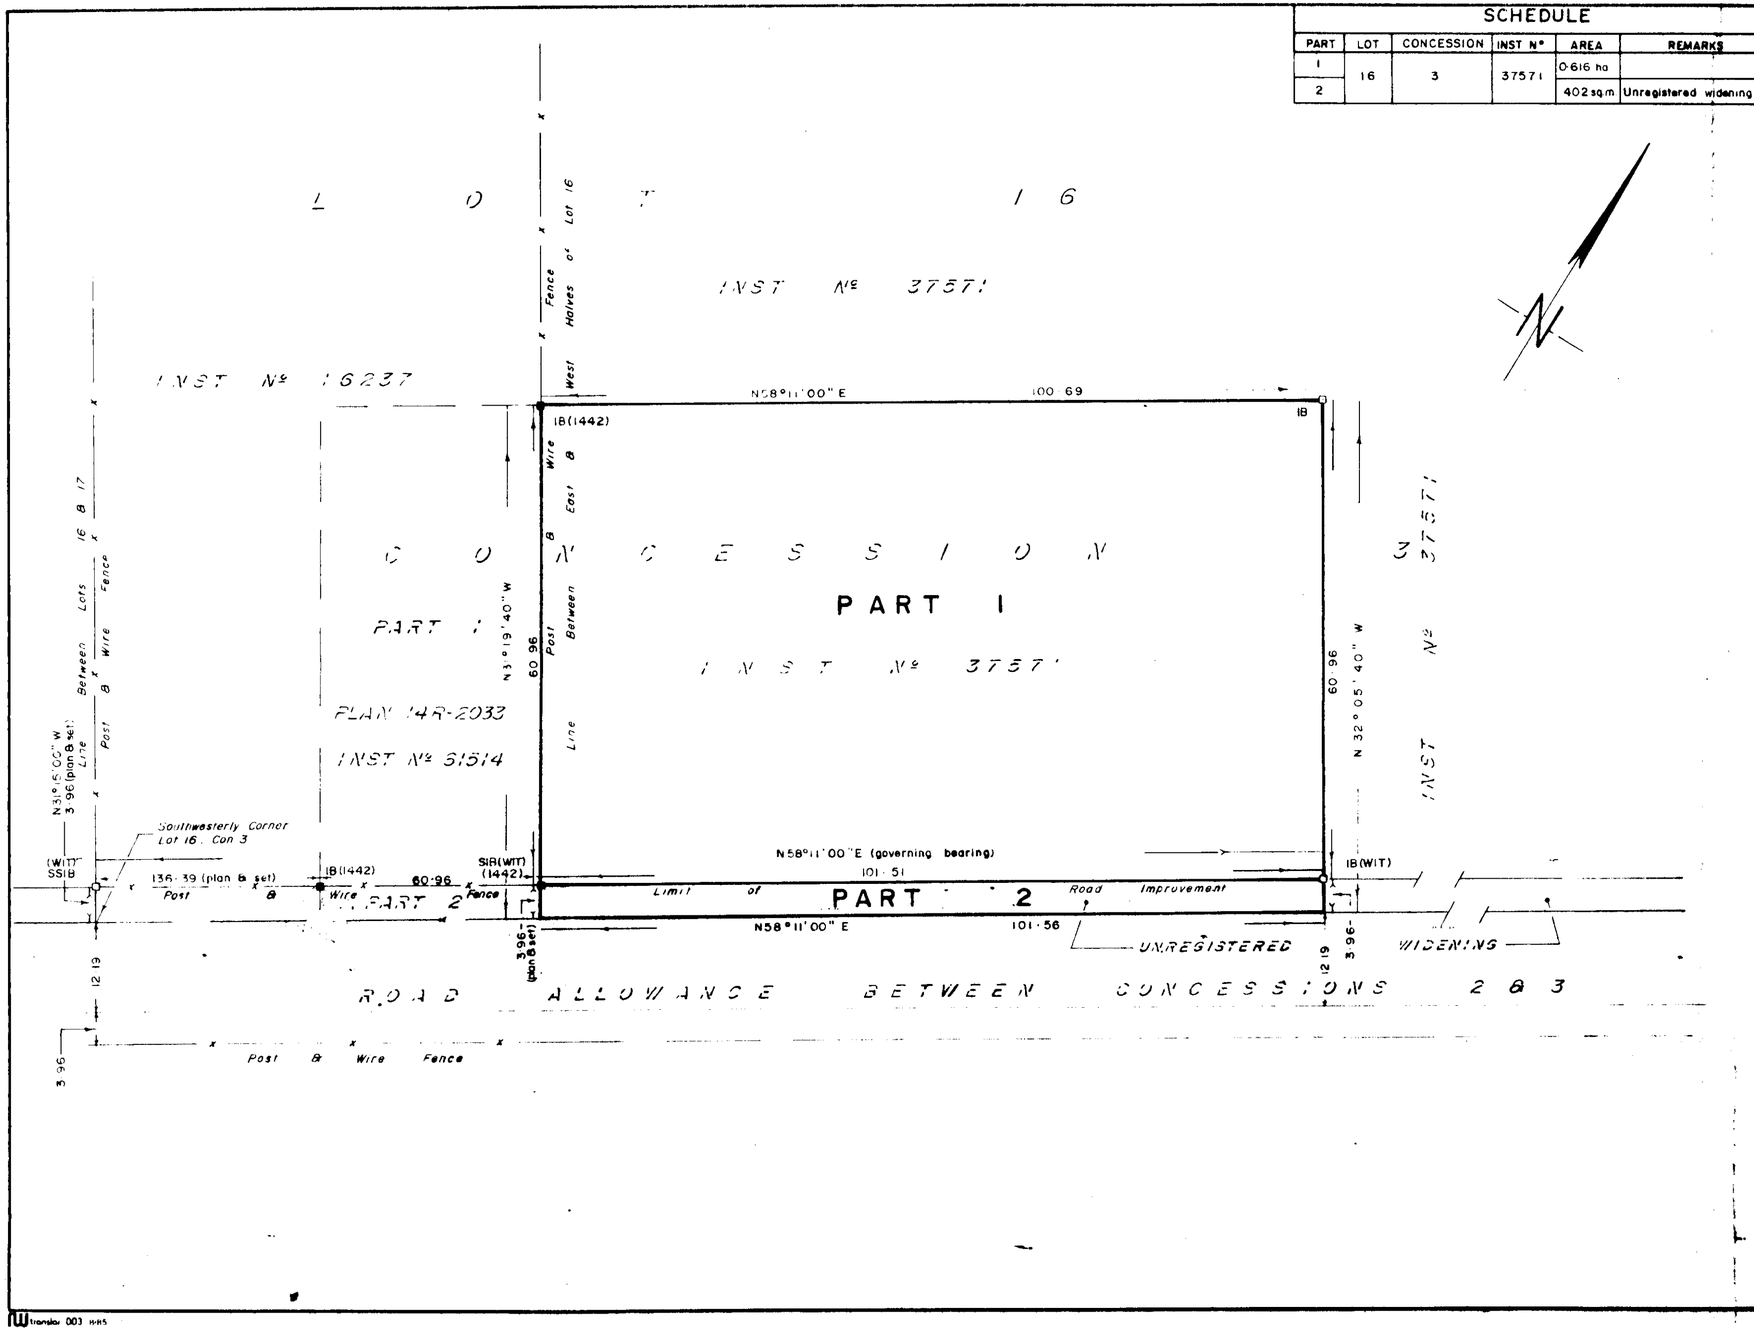

I REQUIRE THIS PLAN TO BE DEPOSITED UNDER THE REGISTRY ACT.

DATE May 13, 1986

R. M. Jason
RON M. JASON

PLAN 14 R-2609

RECEIVED AND DEPOSITED

DATE Aug 6th 1986

LAND REGISTRAR FOR THE REGISTRY DIVISION OF GLENGARRY (Nº 14).

METRIC: DISTANCES SHOWN ON THIS PLAN ARE IN METRES AND CAN BE CONVERTED TO FEET BY DIVIDING BY 0·3048

PLAN OF SURVEY OF

PART OF LOT 16
CONCESSION 3

TOWNSHIP OF LOCHIEL
COUNTY OF GLENGARRY

SCALE 1 : 500

0 5 10 15 20 30 40 50 metres

RON M. JASON, O.L.S.
1 9 8 6.

NOTES

BEARINGS SHOWN HEREON ARE ASTRONOMIC, DERIVED FROM THE BEARING N58°11'00"E AS SHOWN FOR THE NORTHERLY WIDENED LIMIT OF THE ROAD ALLOWANCE BETWEEN CONCESSIONS 2 & 3 ON PLAN 14R-2033

1442	DENOTES	J.H. KENNEDY, O.L.S.
Plan	DENOTES	PLAN 14R-2033
(SU)	DENOTES	SOURCE UNKNOWN
●	DENOTES	SURVEY MONUMENT FOUND
○	DENOTES	SURVEY MONUMENT PLANTED
SIB	DENOTES	STANDARD IRON BAR
SSIB	DENOTES	SHORT STANDARD IRON BAR
IB	DENOTES	IRON BAR
●	DENOTES	ROUND
CC	DENOTES	CUT CROSS
Wit	DENOTES	WITNESS
Acc	DENOTES	ACCEPTED
Meas	DENOTES	MEASURED
INST	DENOTES	INSTRUMENT
x—x	DENOTES	FENCE

PROPERTY OF LAND REGISTRY OFFICE

SURVEYOR'S CERTIFICATE

I CERTIFY THAT

1. THIS SURVEY AND PLAN ARE CORRECT AND IN ACCORDANCE WITH THE SURVEYS ACT AND THE REGISTRY ACT AND THE REGULATIONS MADE THEREUNDER
2. THE SURVEY WAS COMPLETED ON THE 21st DAY OF APRIL, 1986.

DATE May 13, 1986

R. M. Jason
RON M. JASON
ONTARIO LAND SURVEYOR

CAUTION THIS PLAN IS NOT A PLAN OF SUBDIVISION WITHIN THE MEANING OF THE PLANNING ACT

Annett, Kennedy, Ruddell & Jason Surveying Ltd.
ONTARIO & CANADA LAND SURVEYORS
OTTAWA KEMPTVILLE BROCKVILLE
Ref 86-10-113

Translar 003 1-85